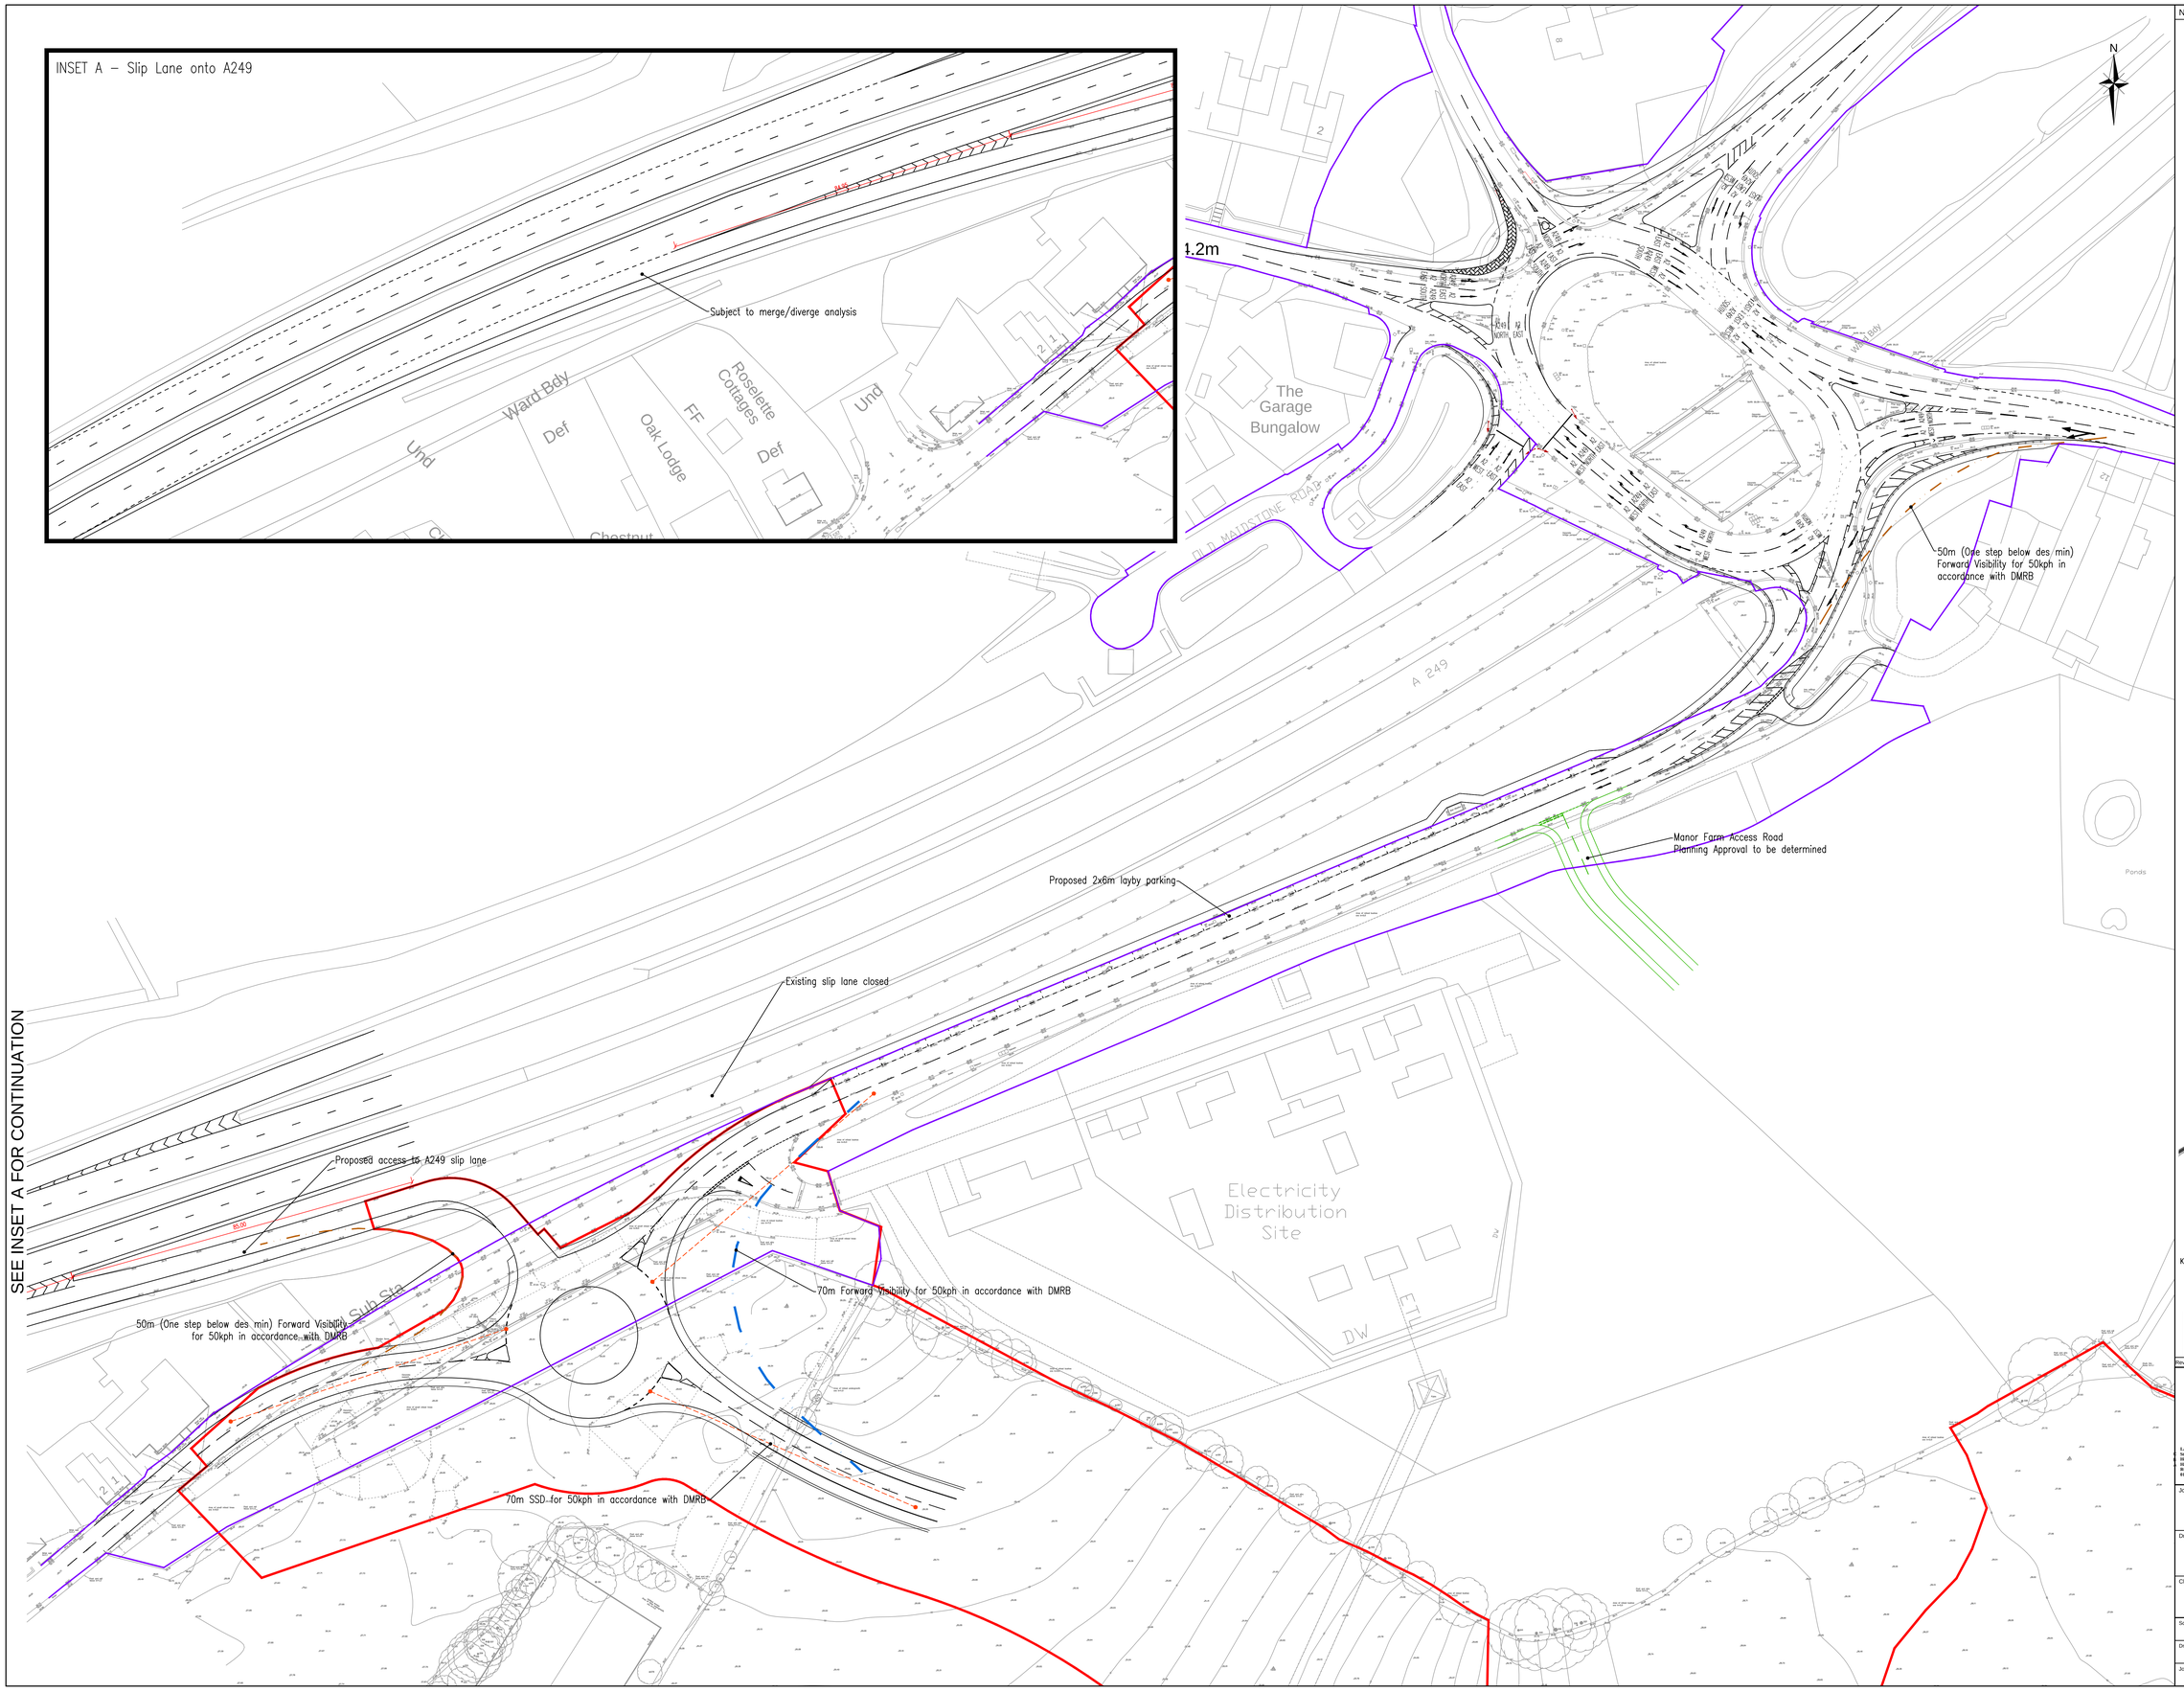

NOTES

Highway Boundary

Site Boundary

Annex 2

DRAFT - FOR DISCUSSION ONLY

KEY PLAN-NTS

Rev	Amendments	Drn	Chk	App	Date
	Junction capacity improvements added	GW	JW	JW	April 18
	Redline boundary amended	DH	FM	JW	Sept 17
	Redline boundary amended	DH	FM	JW	Sept 17

Consulting Engineers Ltd

Issued by

Landmark House
Station Road
Hook
Hampshire
RG27 9HA
01256 763620

Park House
Park Farm
East Malling Trust Estate
Bradbourne Lane
Aylesford Kent
ME20 6SN
01732 840120

enquiries@c-a-uk.com
www.c-a-uk.com

Job Title

Wises Lane, Sittingbourne

Drawing Title

Chesnut Street R'about Access & Key St Roundabout Proposals

Client

Quinn Estates

Scale	Date	Designed
1:500	July 17	DH
Drawn	**Checked**	**Approved**
DH	JW	JW

Job No	Drawing No	Rev
13-042	13-042-45	C